© Crown Copyright and database right 2025 Ordnance Survey AC0000815564. Use of this data is subject to terms and conditions (hyperlink here)

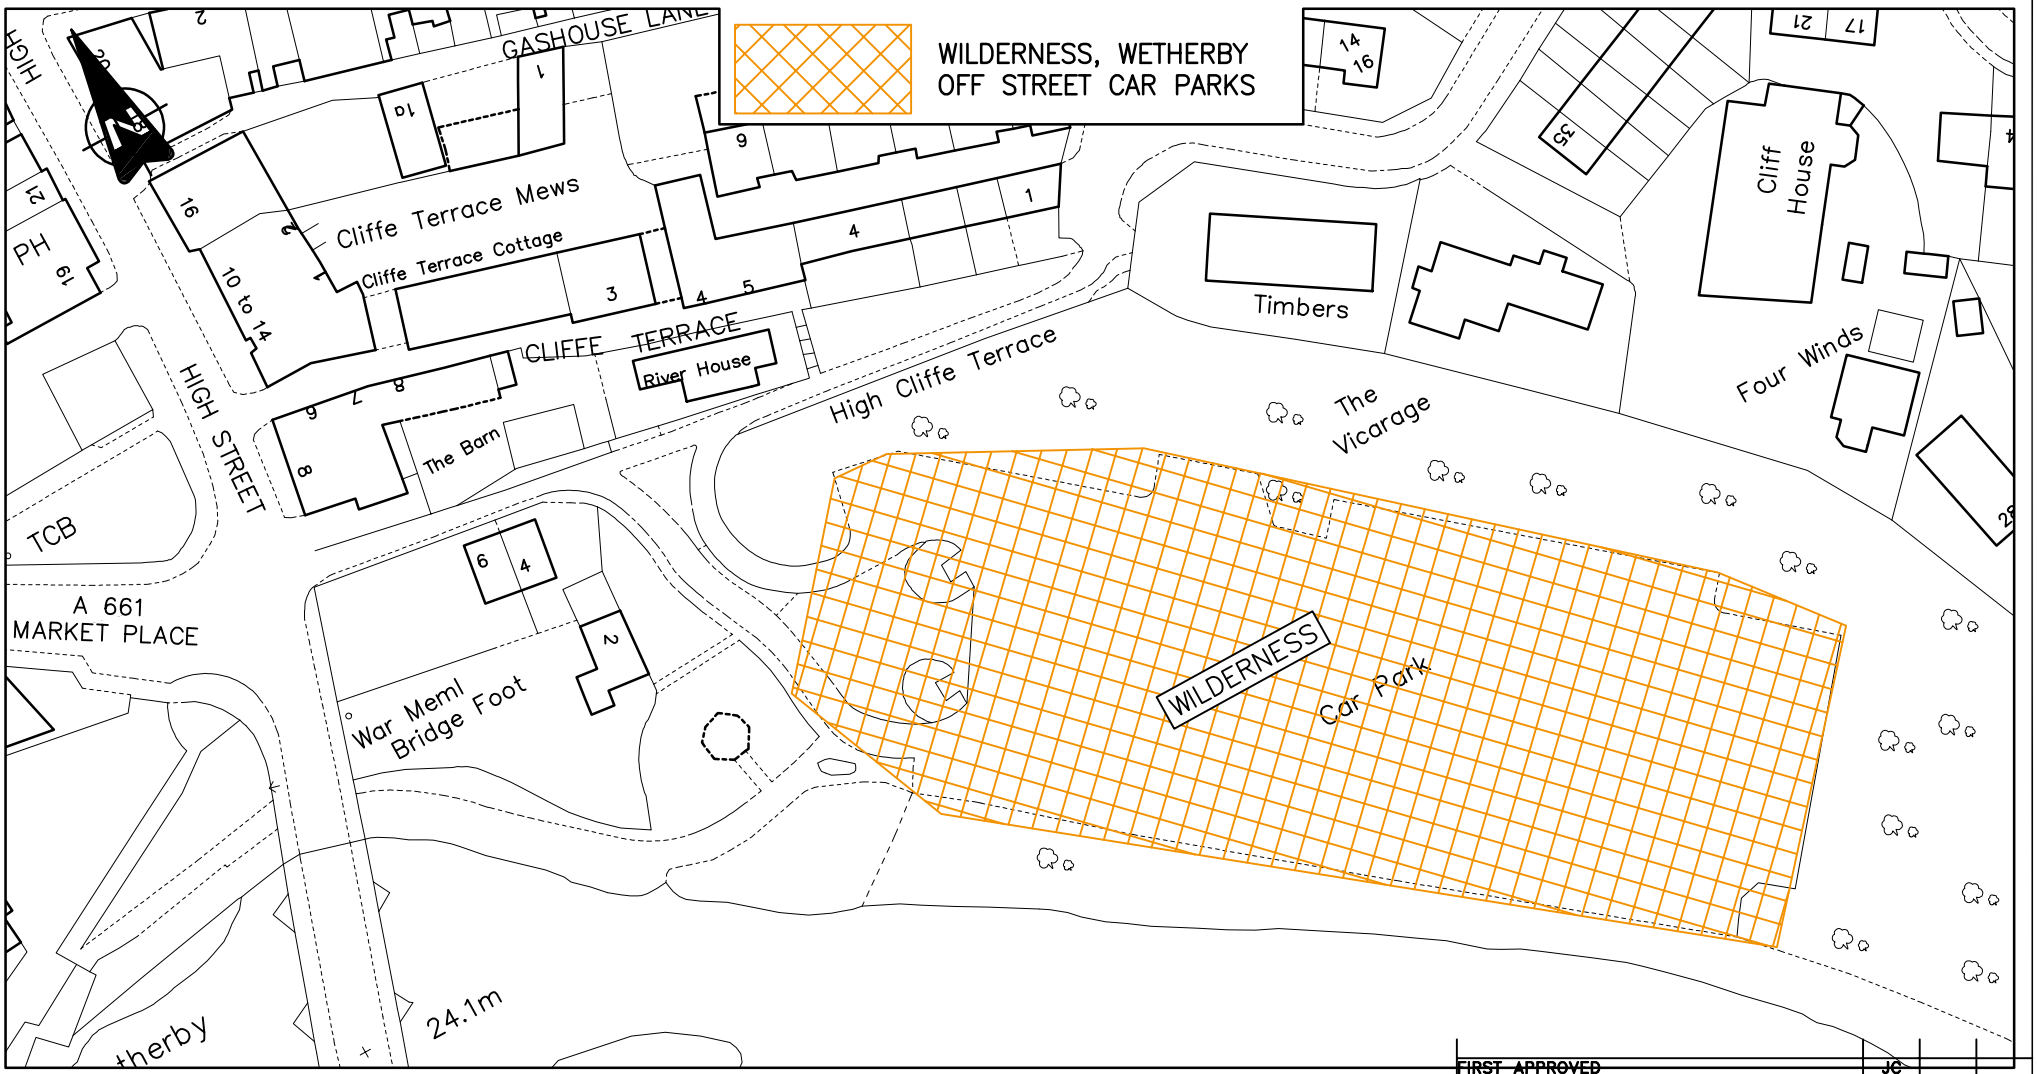

FIRST APPROVED	JC
AMENDMENTS	DRAWN / CHECK / DATE

WETHERBY

OFF STREET CAR PARKS

Copyright © 2024 Leeds City Council. All rights reserved.
This drawing is the property of Leeds City Council. It must only be used for the purpose for which it was originally supplied. It must not be copied, published or transmitted by any means to any third party, without the express permission of the originator. Modification or manipulation of all or part of this drawing is strictly forbidden unless specifically requested or approved by the originator.

	INITIALS	DATE
DRAWN	JC	1/25
ACAD	JC	1/25
CHECK	NH	1/25

SCALE: 1:1000

ORIGINAL SHEET SIZE: A4

Leeds CITY COUNCIL
HIGHWAYS AND TRANSPORTATION

PP05
INFORMATION
STATUS: APPROVED
DATE: January 2025

g:\traffic\projects\traffic management\33 – wetherby\1861 – wetherby car park tros\ga-general_arrangement\ppo5.dwg

PLOTTED BY: CHADWICK, JAMES 04/02/2025